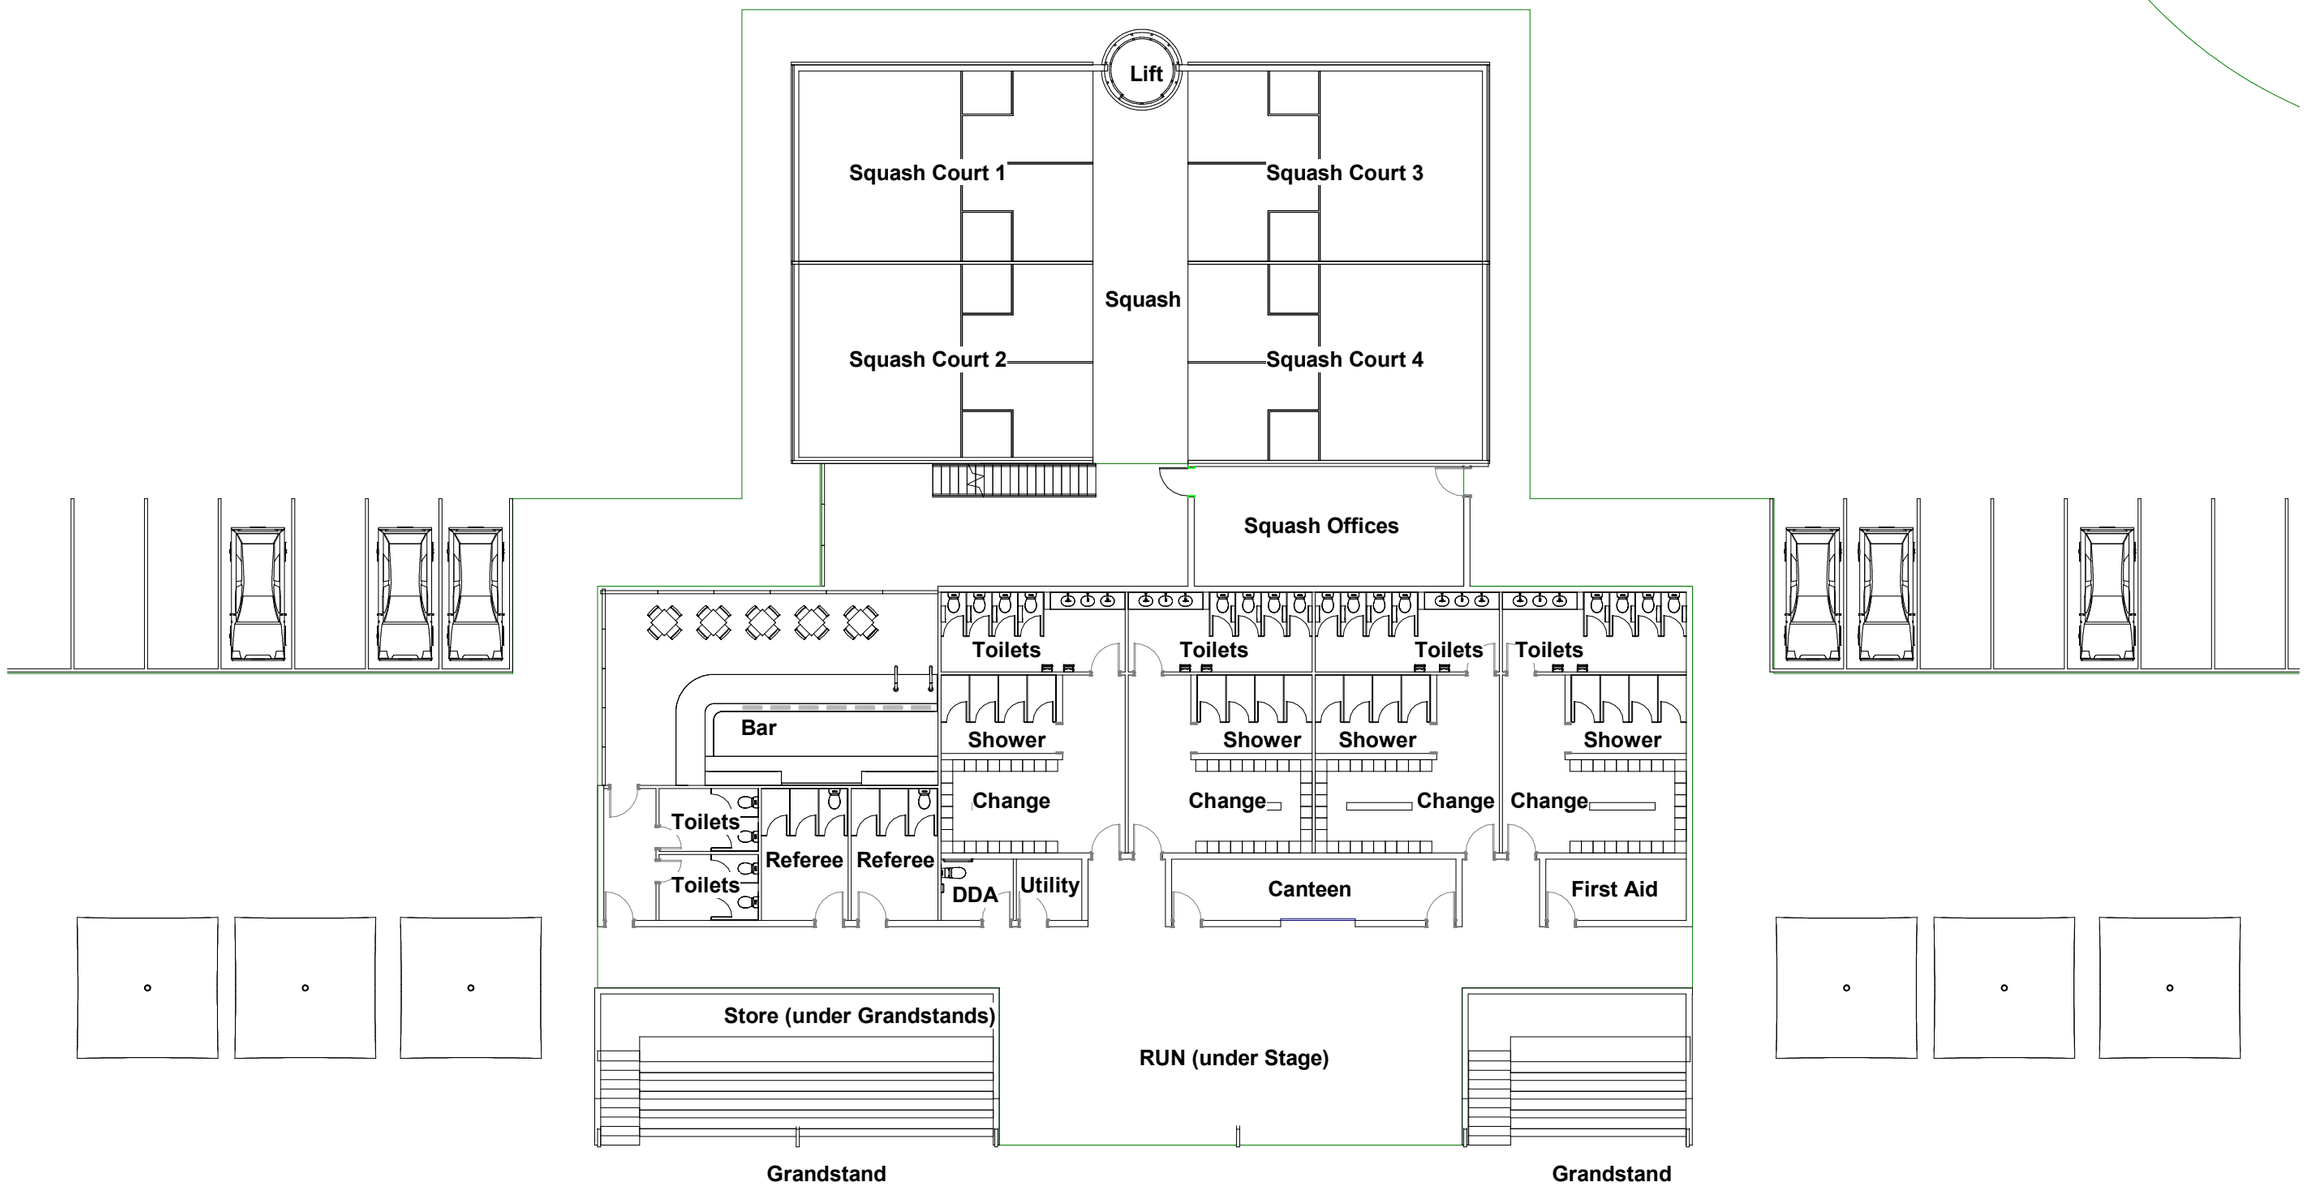

onesighty
architecture

No.	Description	Date

Ground Floor

Project number	16-14	A01	
Date	August 2017		
Drawn by	BC		
Checked by	BC	Scale	1 : 200

3/08/2017 12:02:33 PM

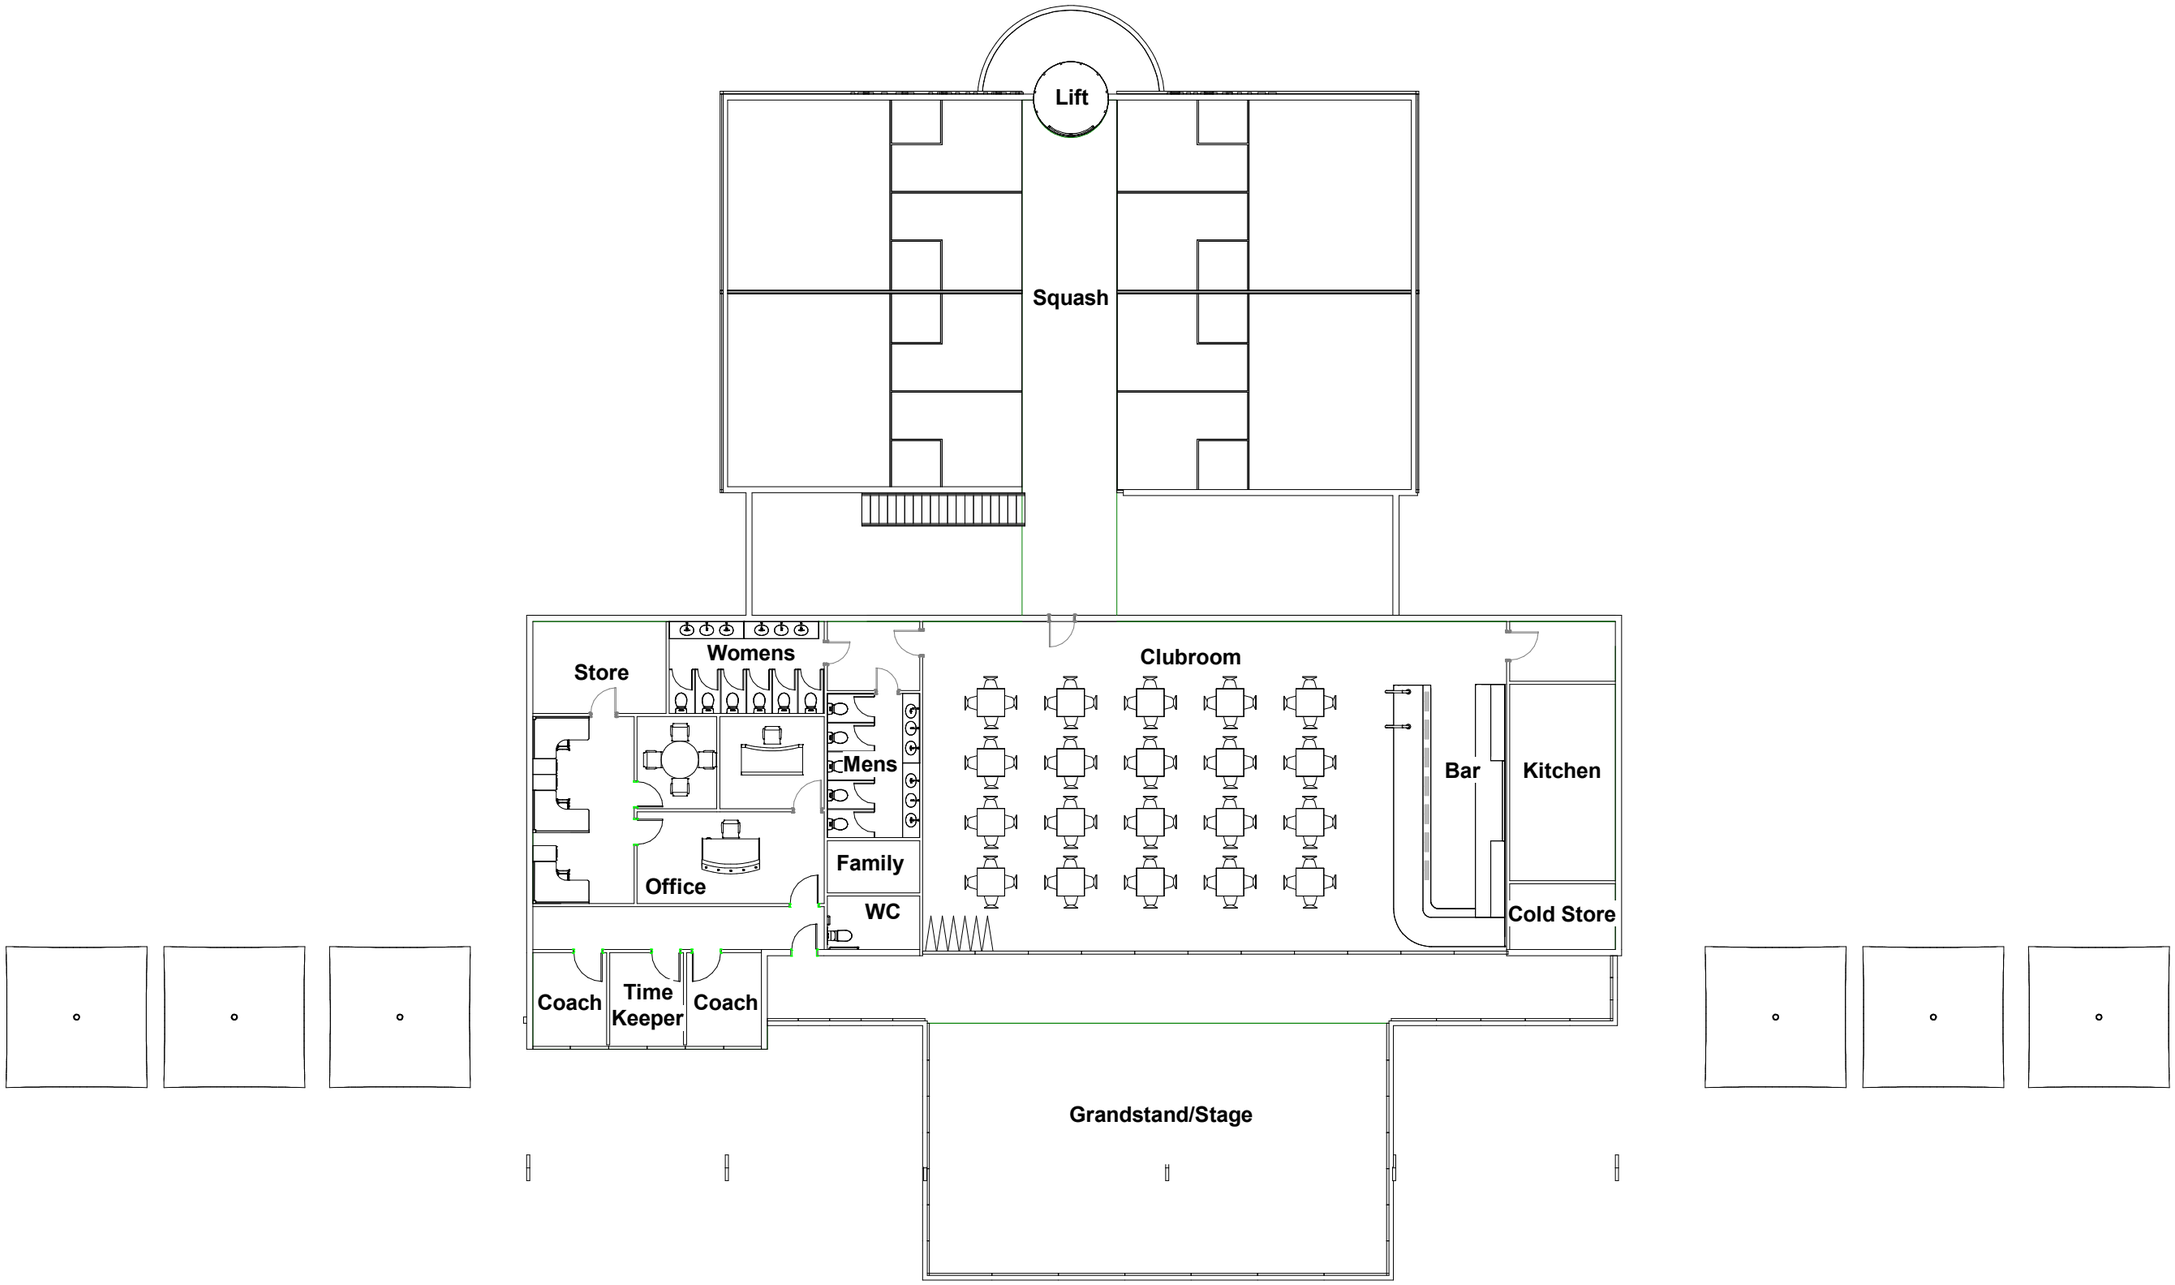

onEighty architecture

No.	Description	Date

First Floor

Project number	16-14
Date	August 2017
Drawn by	Author
Checked by	Checker

A02

Scale 1 : 200

3/08/2017 12:02:36 PM

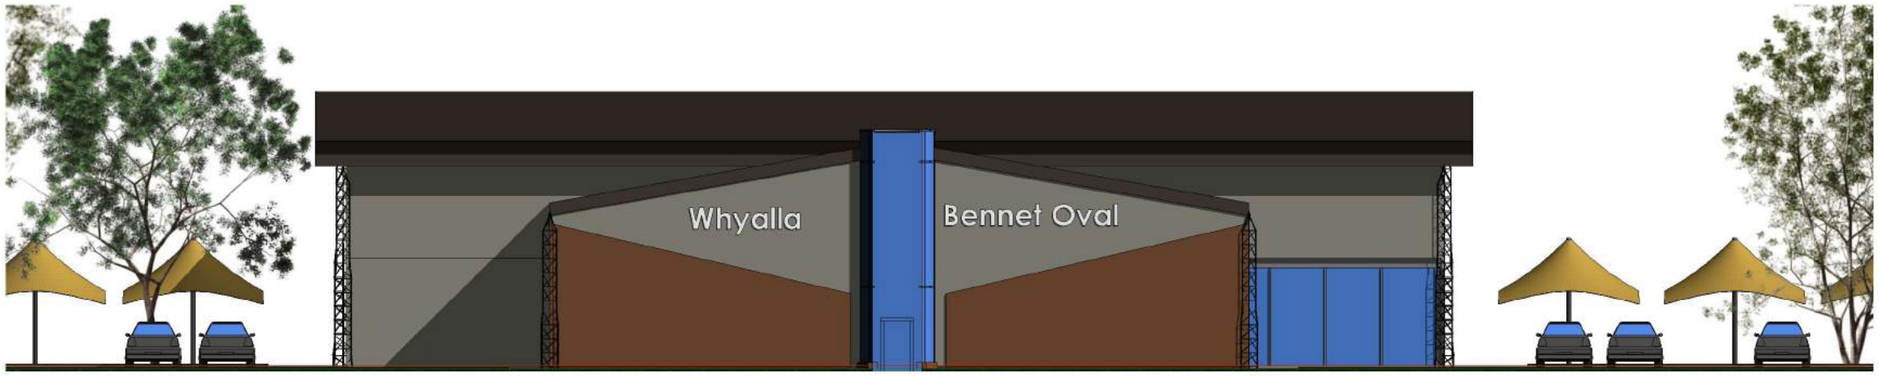

oneighty
architecture

No.	Description	Date

Elevations

Project number	16-14	A03	
Date	August 2017		
Drawn by	Author		
Checked by	Checker	Scale	1 : 200

3/08/2017 12:02:49 PM